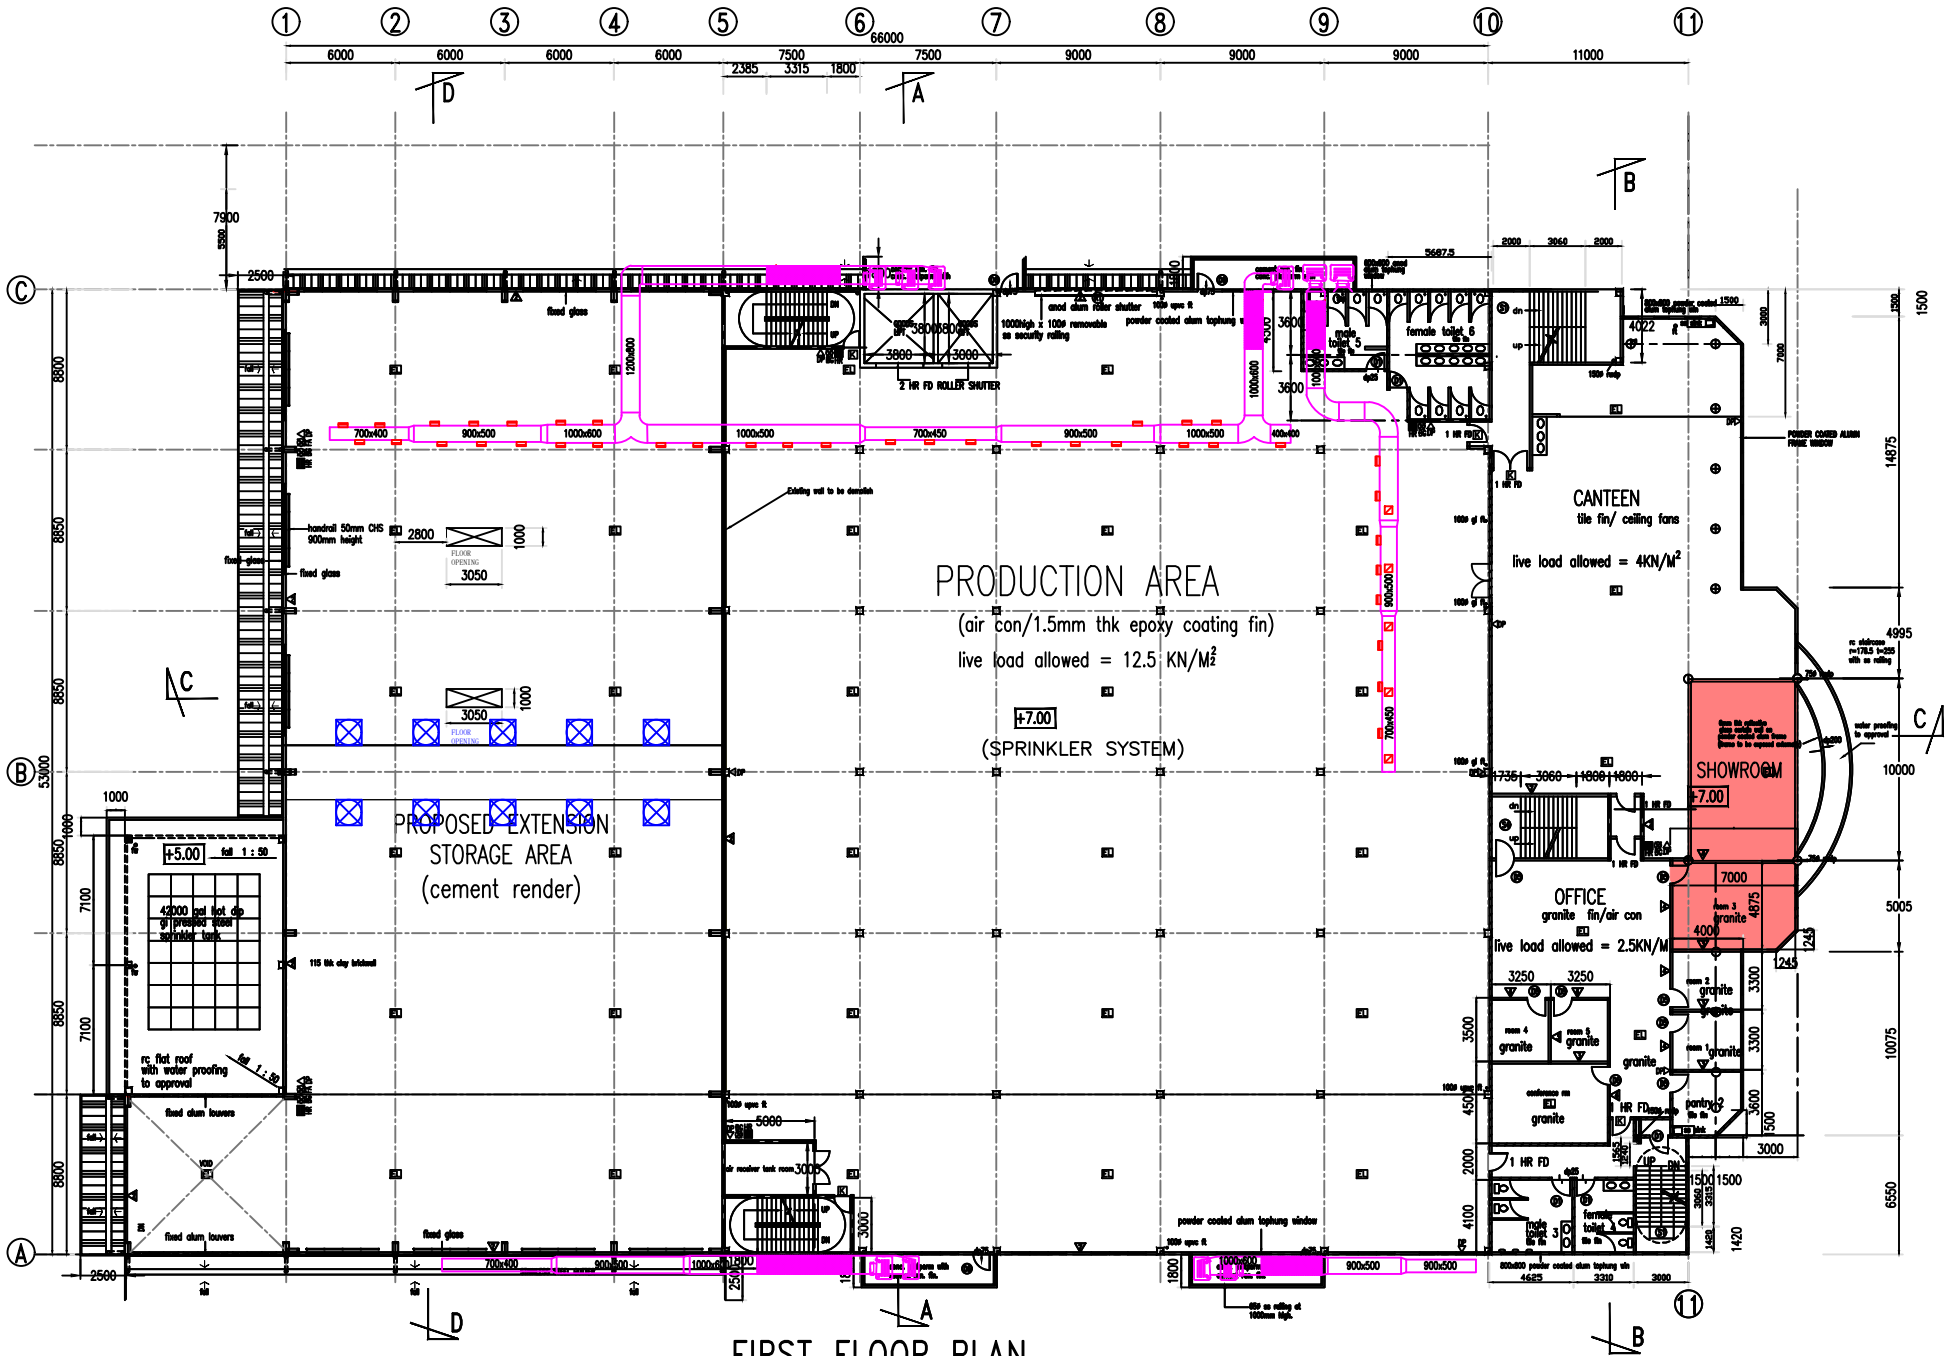
PRODUCTION AREA
(air con/1.5mm thk epoxy coating fin)
live load allowed = 12.5 KN/M²
+7.00
(SPRINKLER SYSTEM)
PROPOSED EXTENSION
STORAGE AREA
(cement render)
+5.00
CANTEEN
tile fin/ ceiling fans
live load allowed = 4KN/M²
SHOWROOM
+7.00
OFFICE
granite fin/air con
live load allowed = 2.5KN/M
female toilet 6
male toilet 5
female toilet
male toilet
pantry
2 HR FD ROLLER SHUTTER
1 HR FD
fixed glass
fixed clum louvers
rc flat roof with water proofing to approval
handrail 50mm CHS 900mm height
FLOOR OPENING
42000 gal hot dip gi provided with sprinkler tank
115 thk clay brickwall
powder coated clum toplung window
granite
conference rm
room 1
room 2
room 3
room 4
room 5
FIRST FLOOR PLAN