HOT AIR OUT

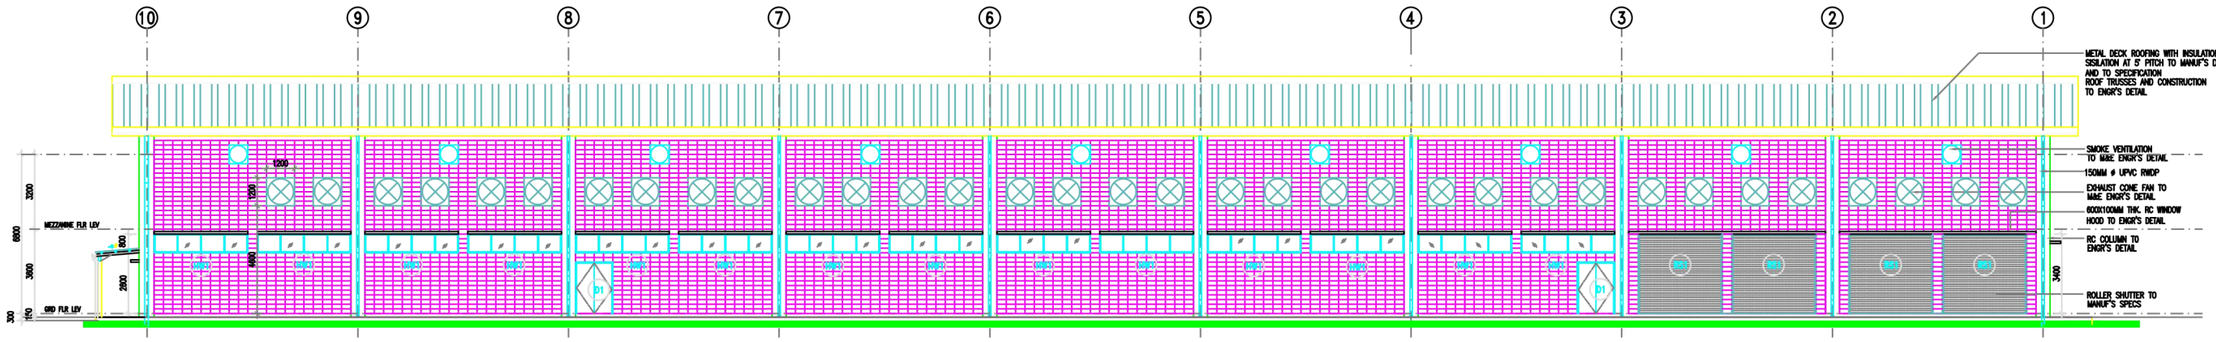

LEFT SIDE ELEVATION

SCALE 1:150

FRESH AIR IN